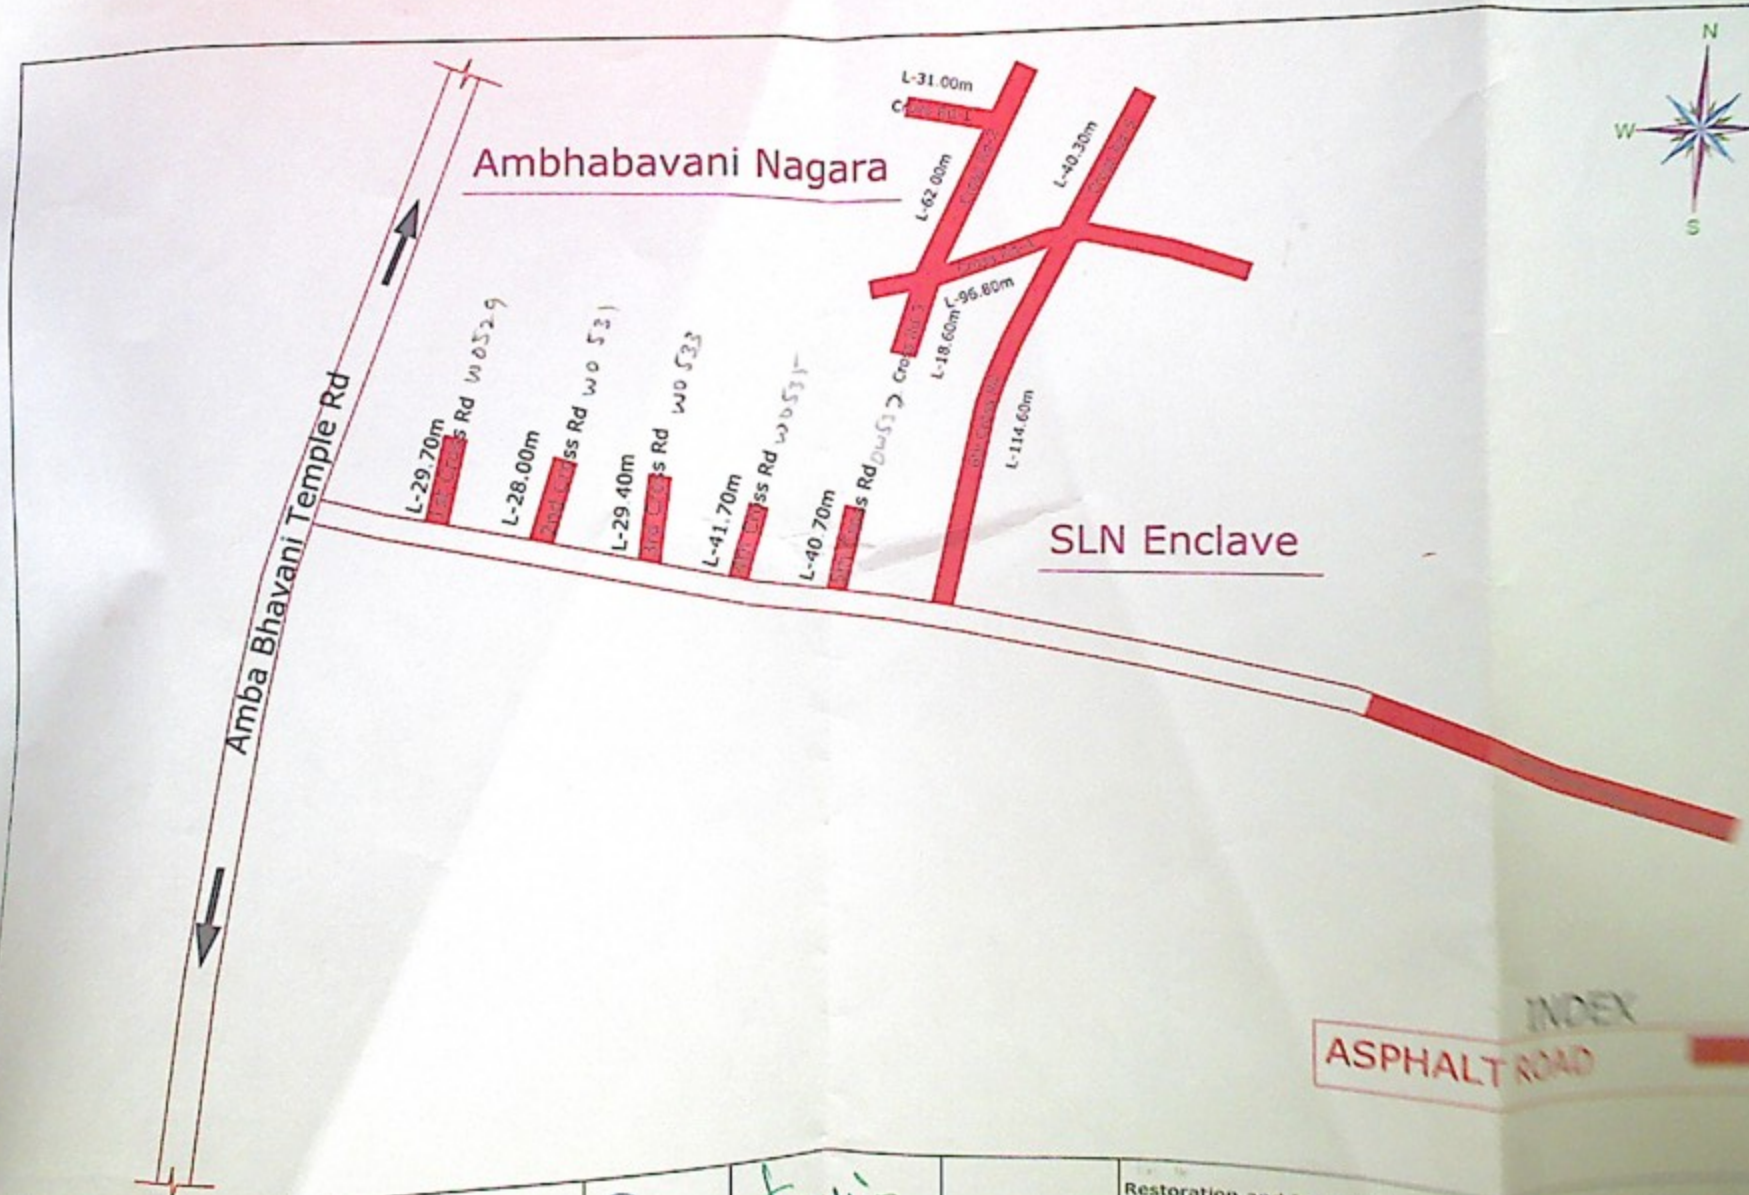
Ambhabavani Nagara
Amba Bhavani Temple Rd
SLN Enclave
L-31.00m
L-62.00m
L-40.30m
L-96.80m
L-18.60m
L-114.60m
L-29.70m
L-28.00m
L-29 40m
L-41.70m
L-40.70m
N
W
E
S
INDEX
ASPHALT ROAD
CONSULTANT
ESS ESS BUILDERS
BRUHAT BANGALORE MAHANAGARA PALIKE
Restoration and Improvements of
layout, Ambhabavani nagara, SLN
Sai nagara Phase-2, Anugraha Layo
surrounding Surrounding areas in
New town Sub division(Package No.

BRUHAT BANGALORE MAHANAGARA PALIKE	CONSULTANT:- ESS ESS BUILDERS			Restoration and Improvements of Balance Roads of Ambhabavani layout, Ambhabavani nagara, SLN Enclave, Kere Anjeenappa layout, Sai nagara Phase-2, Anugraha Layout, Ankya layout and surrounding Surrounding areas in Ward No-03 of Yelahanka New town Sub division(Package No-0

ಕಾರ್ಯಪಾಲಕ ಅಭಿಯಂತರರು.
ಯಲಹಂಕ ಉಪವಿಭಾಗ ಉಪವಿಭಾಗ,
ಬ.ಬ.ಎಂ.ಪ. ಬೆಂಗಳೂರು-106

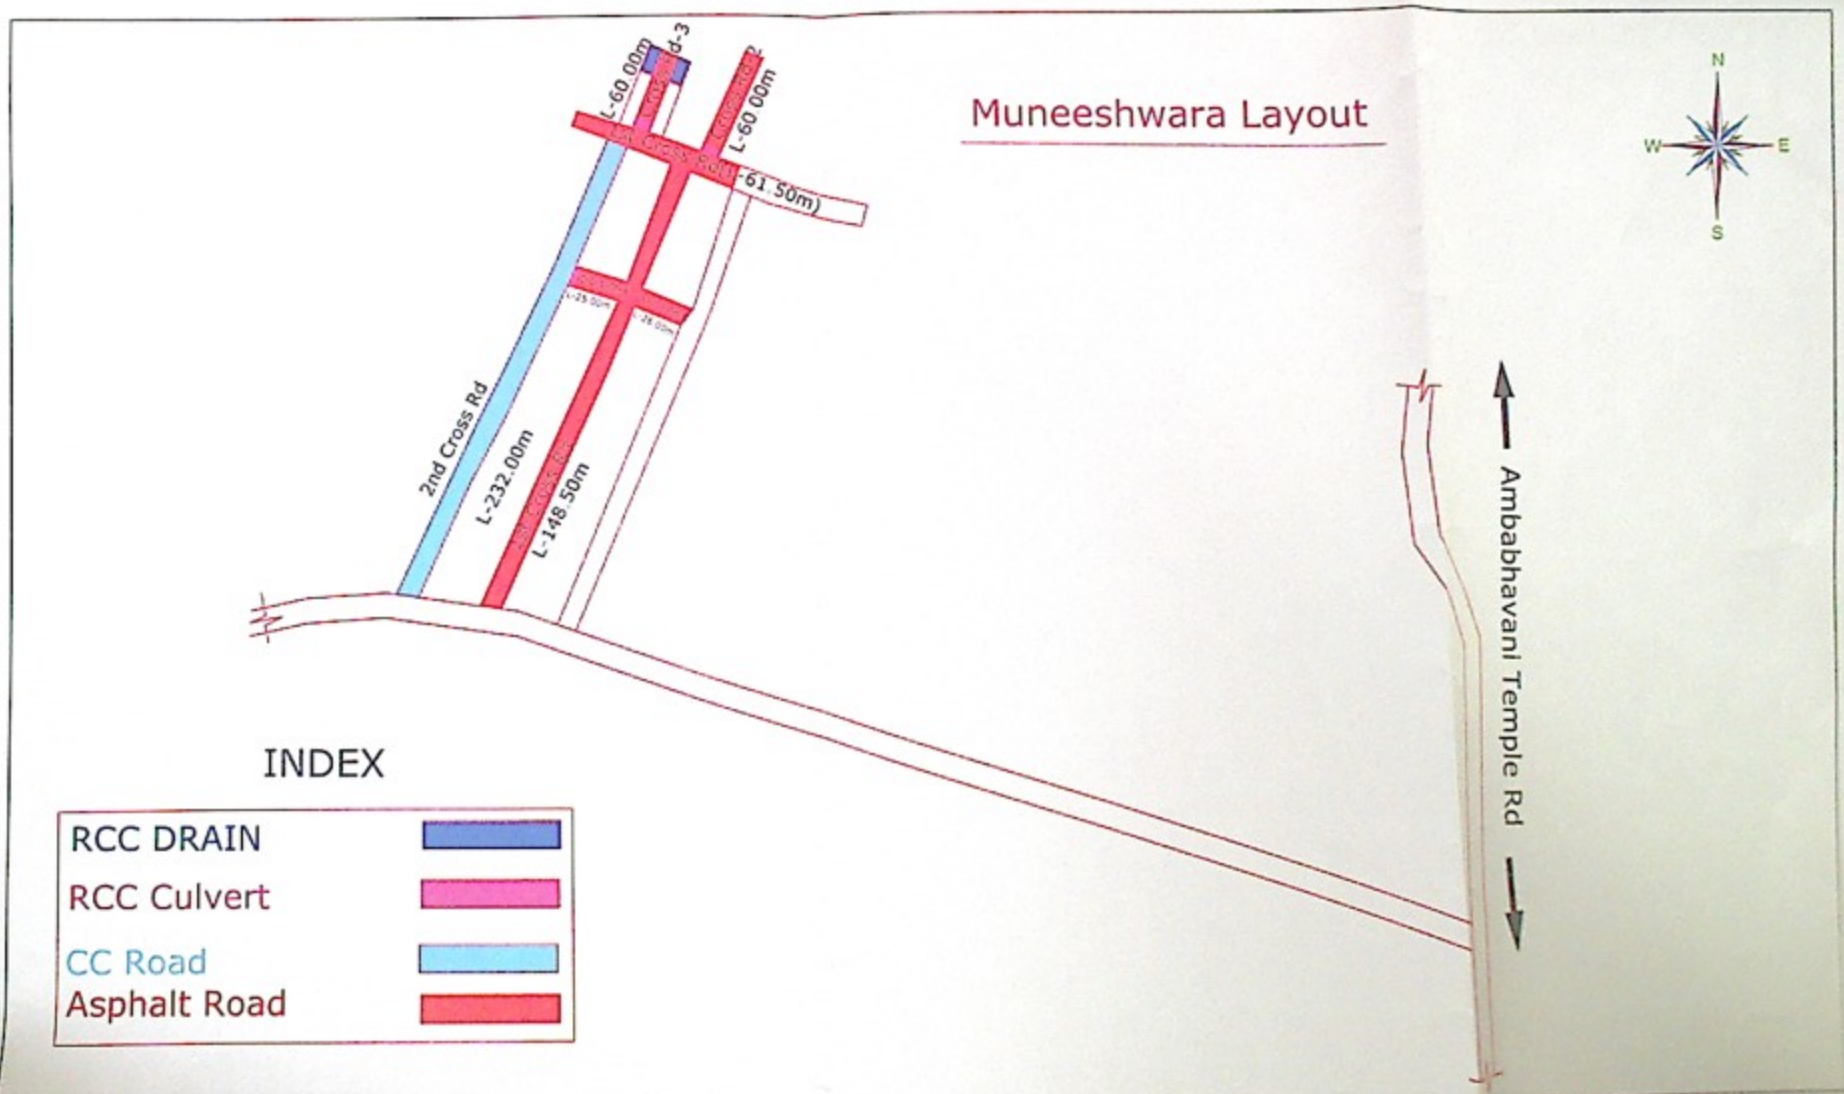
Muneeshwara Layout
N
W
E
S
L-60.00m
L-60.00m
(61.50m)
2nd Cross Rd
L-232.00m
L-148.50m
Ambabhavani Temple Rd
INDEX
RCC DRAIN
RCC Culvert
CC Road
Asphalt Road
BRUHAT BANGALORE MAHANAGARA PALIKE
CONSULTANT:-
ESS ESS BUILDERS
Restoration and Improvements of
layout, Ambhabavani nagara, SLN
Sai nagara Phase-2, Anugraha Layo
surrounding Surrounding areas in
New town Sub division(Package No.